


BATTERY AND RACK DETAILS


0 1 2 3 4
SCALE IN FEET

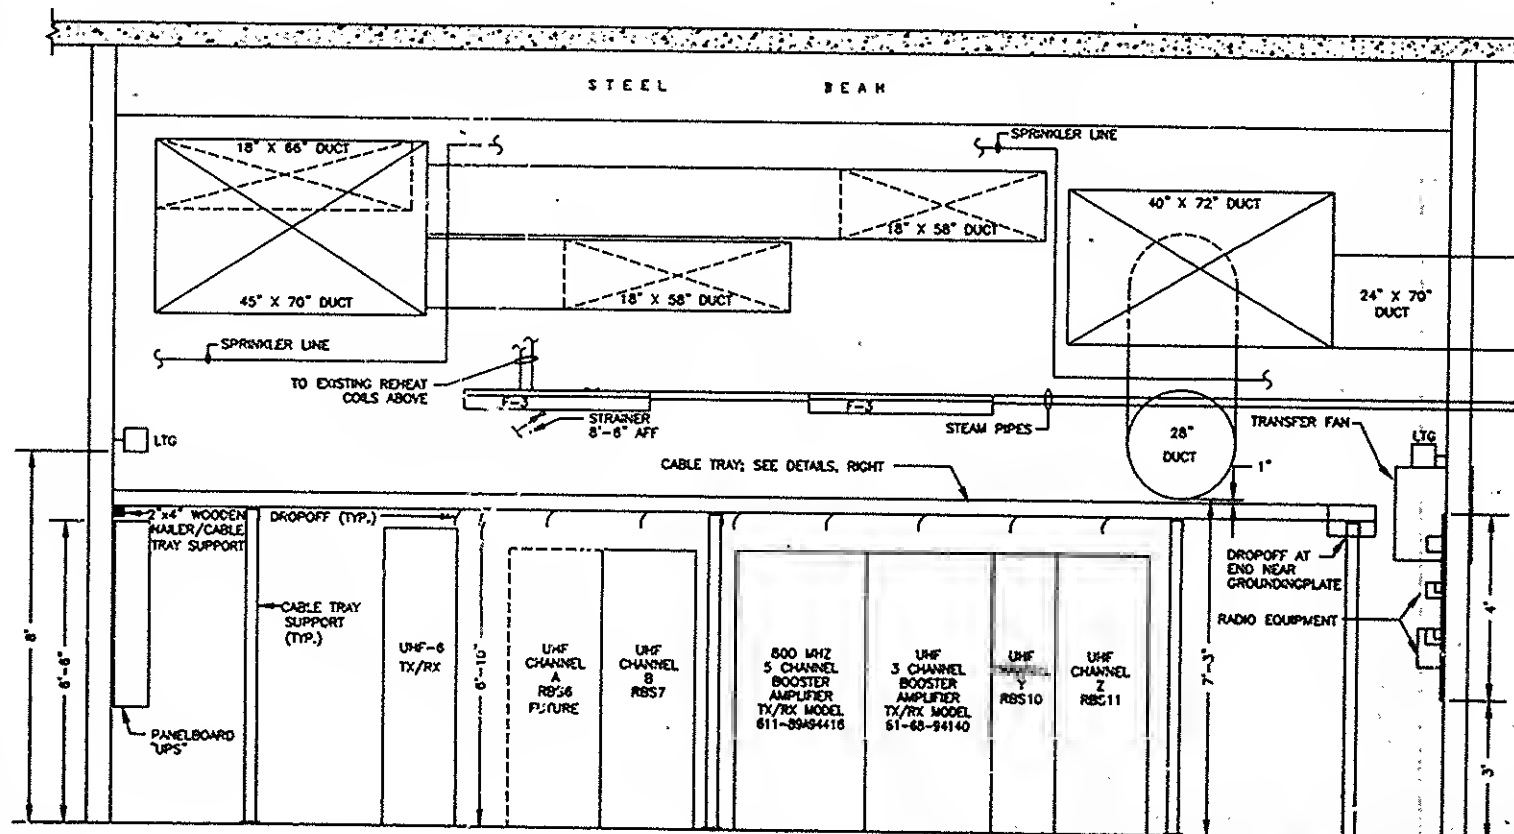


RADIO EQUIPMENT ROOM
ELEVATION 'B-B'

0 1 2 3 4
SCALE IN FEET

NOTE:
EXISTING DUCT LOCATIONS AND ELEVATIONS ARE SHOWN
IN LIGHT LINES FOR REFERENCE PURPOSES ONLY.

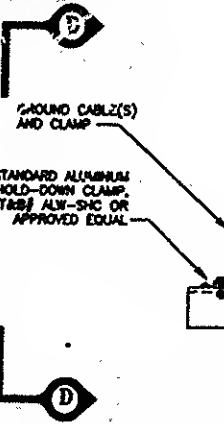

DETAIL 1 - CABLE TRAY

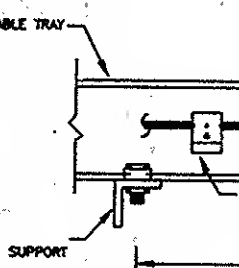

DETAIL 2 - CABLE TRAY